COUNTY AND HIGHWAY	ROUTE AND SECTION	CLASS AND AGREEMENT		FEDERAL DIVISION OFFICE	SHEET NUMBER	TOTAL SHEETS
		STATE	FEDERAL			
70.6	0.0	3.25		4	4	

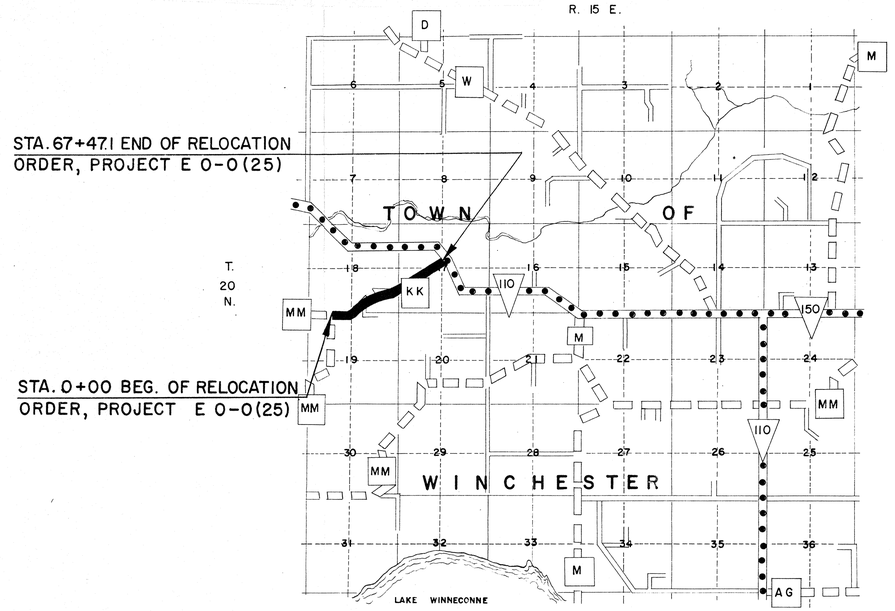

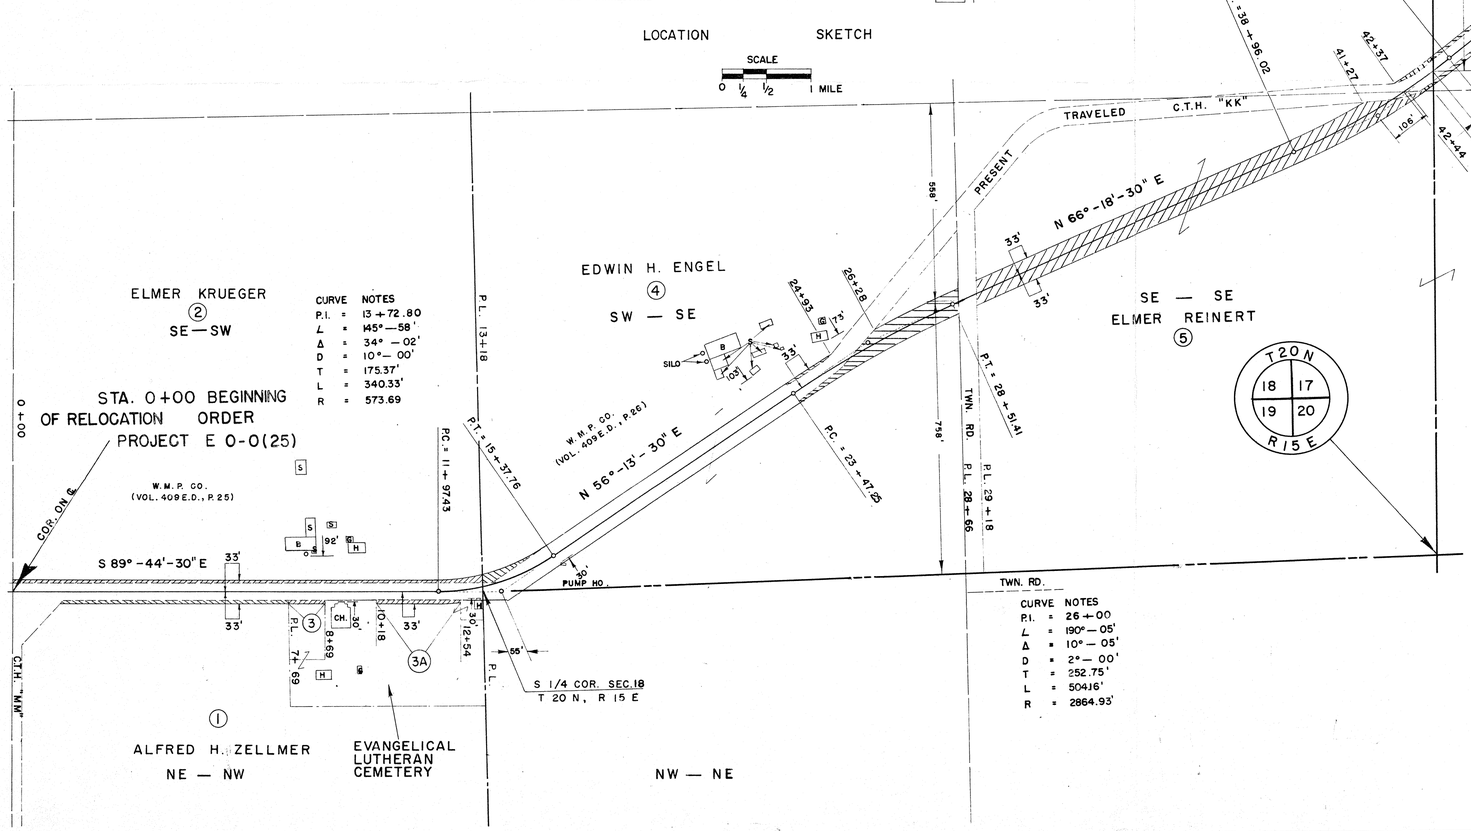

SCHEDULE OF LAND AND INTEREST REQUIRED

NO.	OWNER	ACRES REQ'D.	RODS OF FENCING TO MOVE	RODS OF FENCING TO BUILD	INTEREST REQUIRED
					HIGHWAY EASEMENT
1	ALFRED A. ZELLMER	.10	38		" "
2	ELMER KRUEGER	.24	71		" "
3	EVANGELICAL LUTHERAN CEMETERY	.01	20		" "
4	EDWIN H. ENGEL	.62	24	46	" "
5	ELMER REINERT	1.98	157		" "
6	CHARLES LINSTEDT	.03	9		" "
7	MAX ZANDER	1.25	268		" "
8	WIS. MICH. POWER CO. EASEMENTS				QUIT CLAIM DEED
3A	EVANGELICAL LUTHERAN CHURCH	.06			HIGHWAY EASEMENT

STATE HIGHWAY COMMISSION OF WISCONSIN

PLAT OF RIGHT OF WAY REQUIRED

PROJECT E 0-0 (25)

C.T.H. "MM" — S.T.H. 110 ROAD

C.T.H. "~~KK~~" MM WINNEBAGO COUNTY

SCALE 0' 100' 200' 400'

LENGTH - 1.27 MILES

DATED JULY 2, 1955 APRIL 4, 1956